

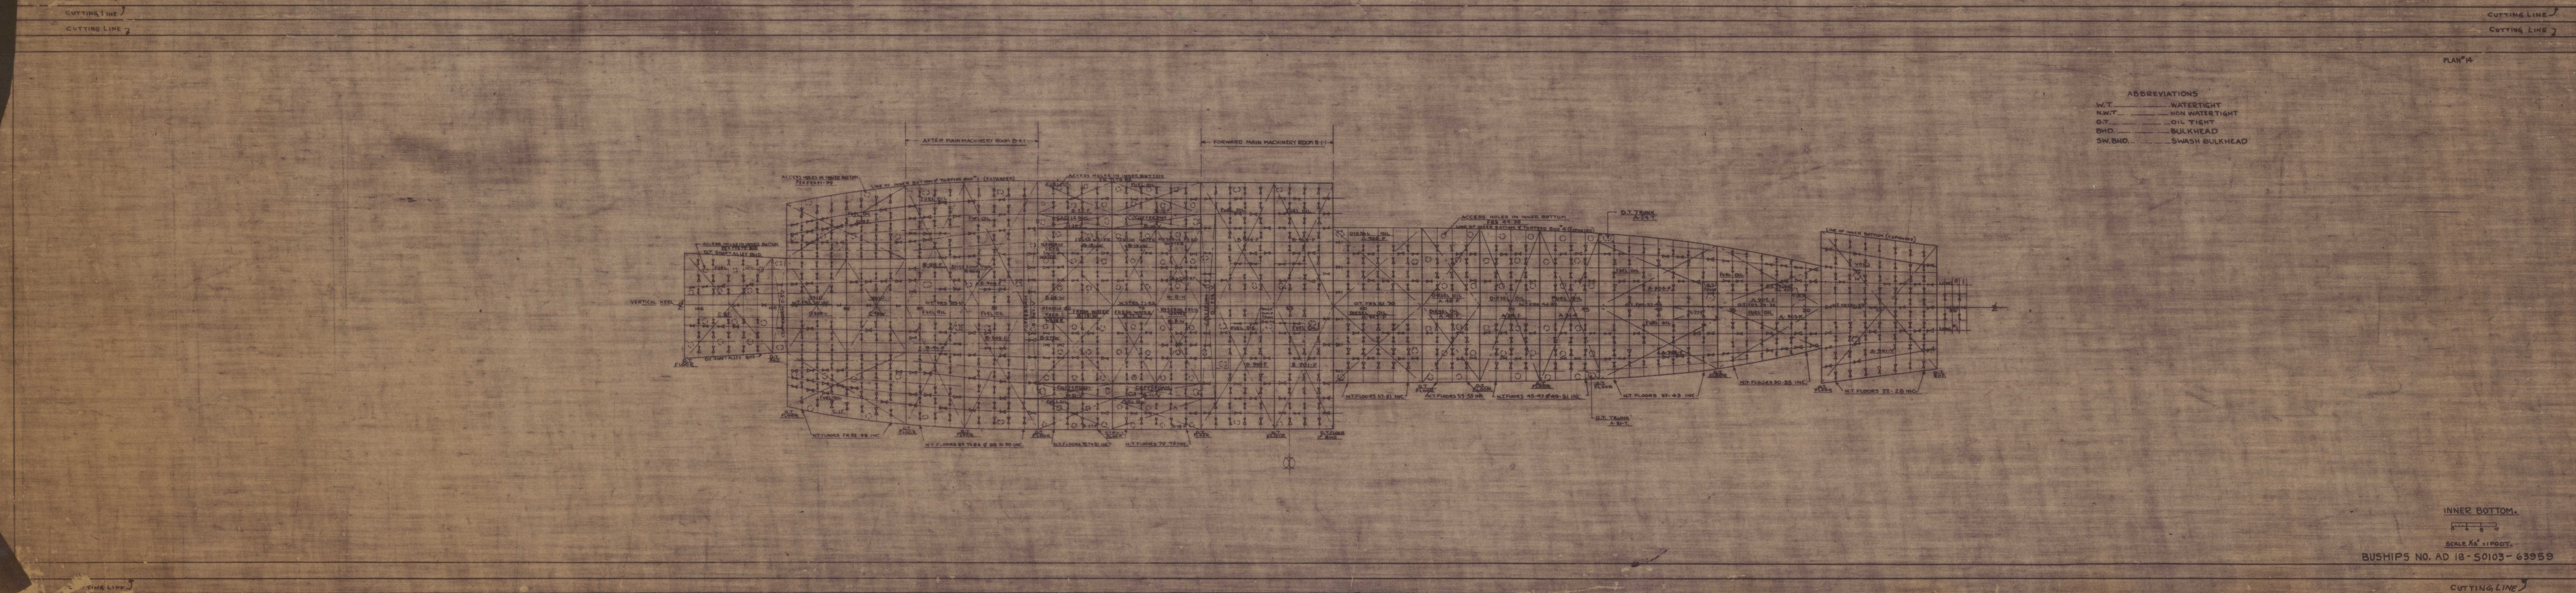


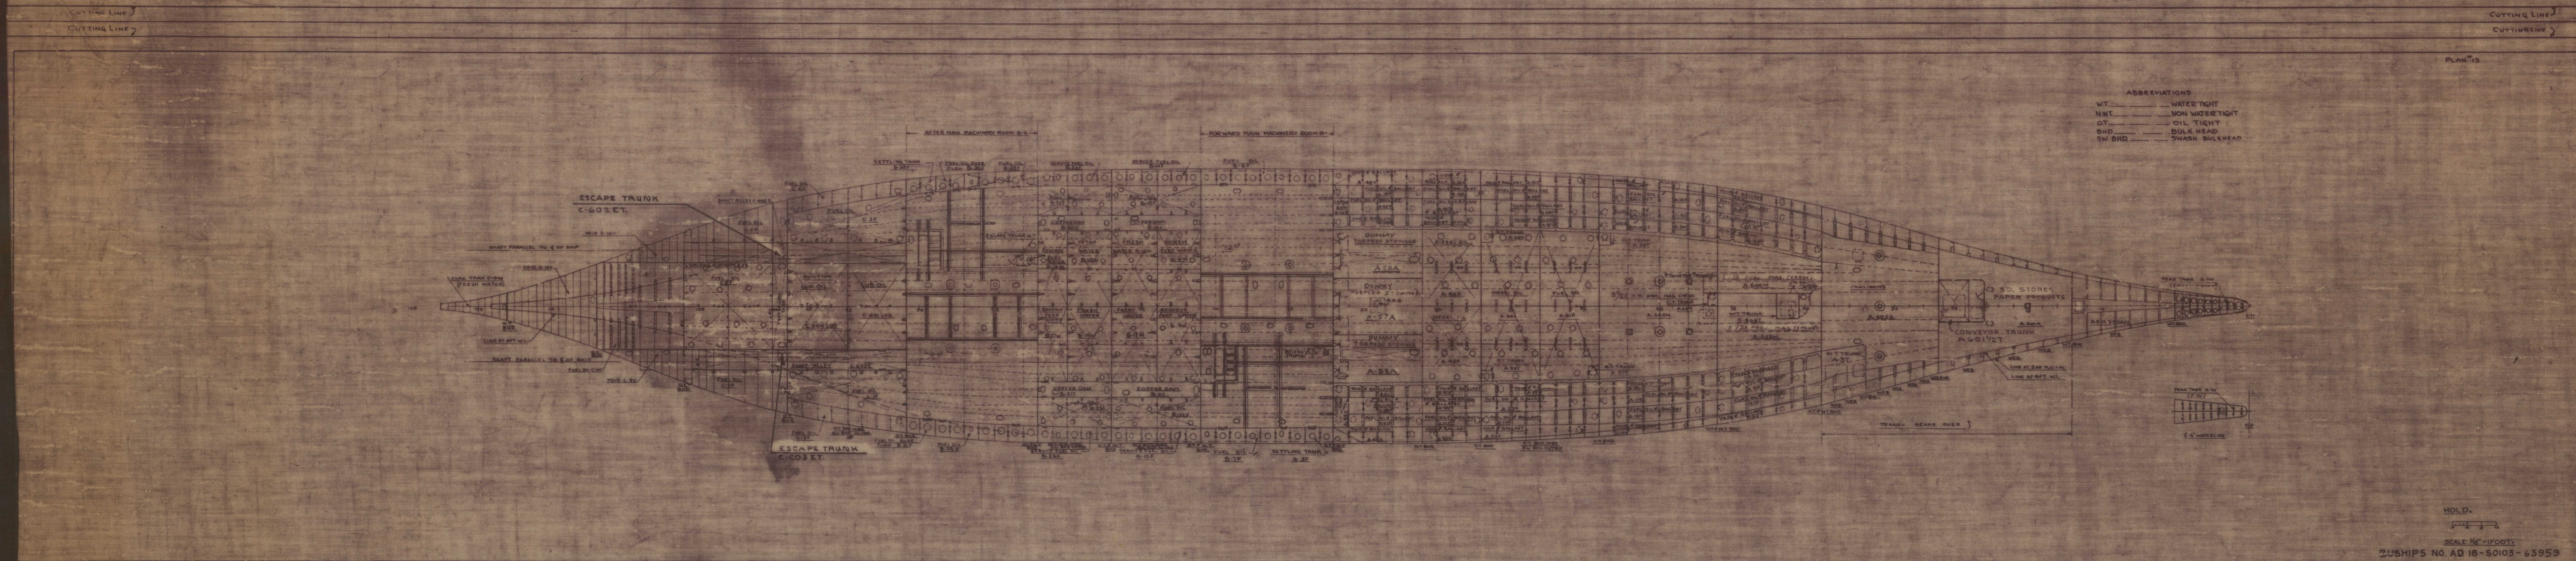

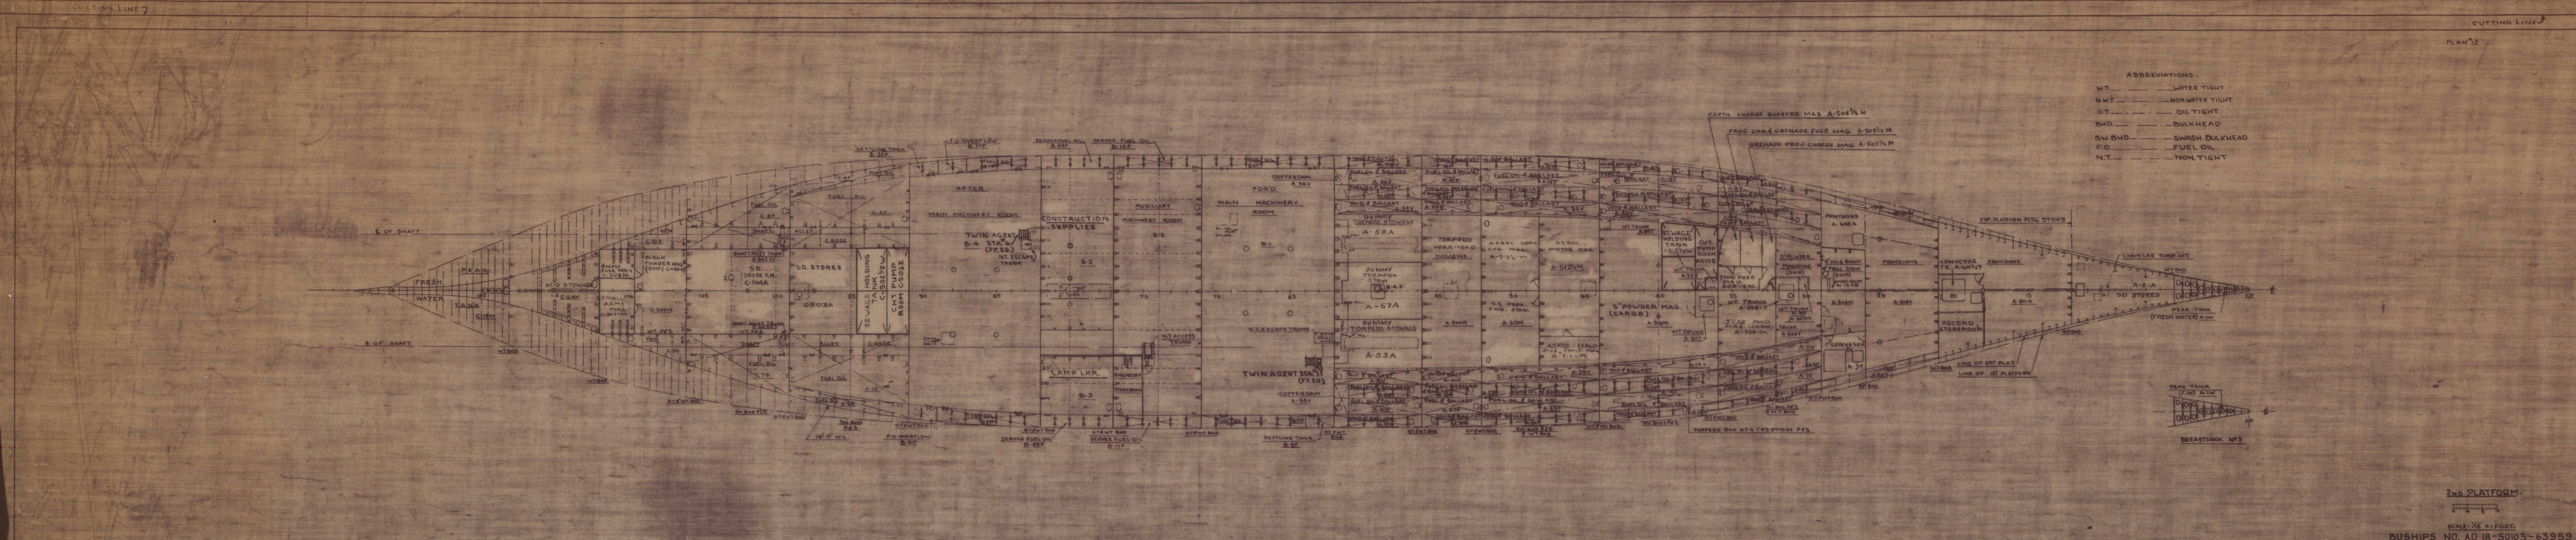

VAN DYKE ISSUE COLUMN		
PLACE OF ISSUE	DATE	OFFICE TO WHICH VAN DYKE IS CHARGED

AD 18	42	TAMPA SHIPBUILDING COMPANY, INCORPORATED TAMPA, FLORIDA
NAME	FILE NO.	LOCATION


TAMPA SHIPBUILDING CO., INC.
 TAMPA, FLORIDA
 BOLL DEPARTMENT
 DR. NO. 42-200-B

DATE 10-28-44
 DRAWN BY F.M. TRACED BY F.M. CHECKED BY C.B.F.
 APPROVED BY M.A. B. NAVAL ARCHITECT
 FORWARDED TO BUREAU APPROVED DATE
 LETTER NUMBER REFERENCE

SUPERVISOR OF SHIPBUILDING U.S. NAVY
 SUPERVISOR OF SHIPBUILDING U.S. NAVY
 EXAMINED AND FOUND CORRECT FOR SUPERVISOR OF SHIPBUILDING U.S. NAVY

AD 18
 2ND RATE HOLD & INNER BUT
 BOOKLET OF GEN'L PLANS
 SHEET 6 (3 PLANS)

BUREAU OF SHIPS PLAN NUMBER
 AD 18-50103-63959

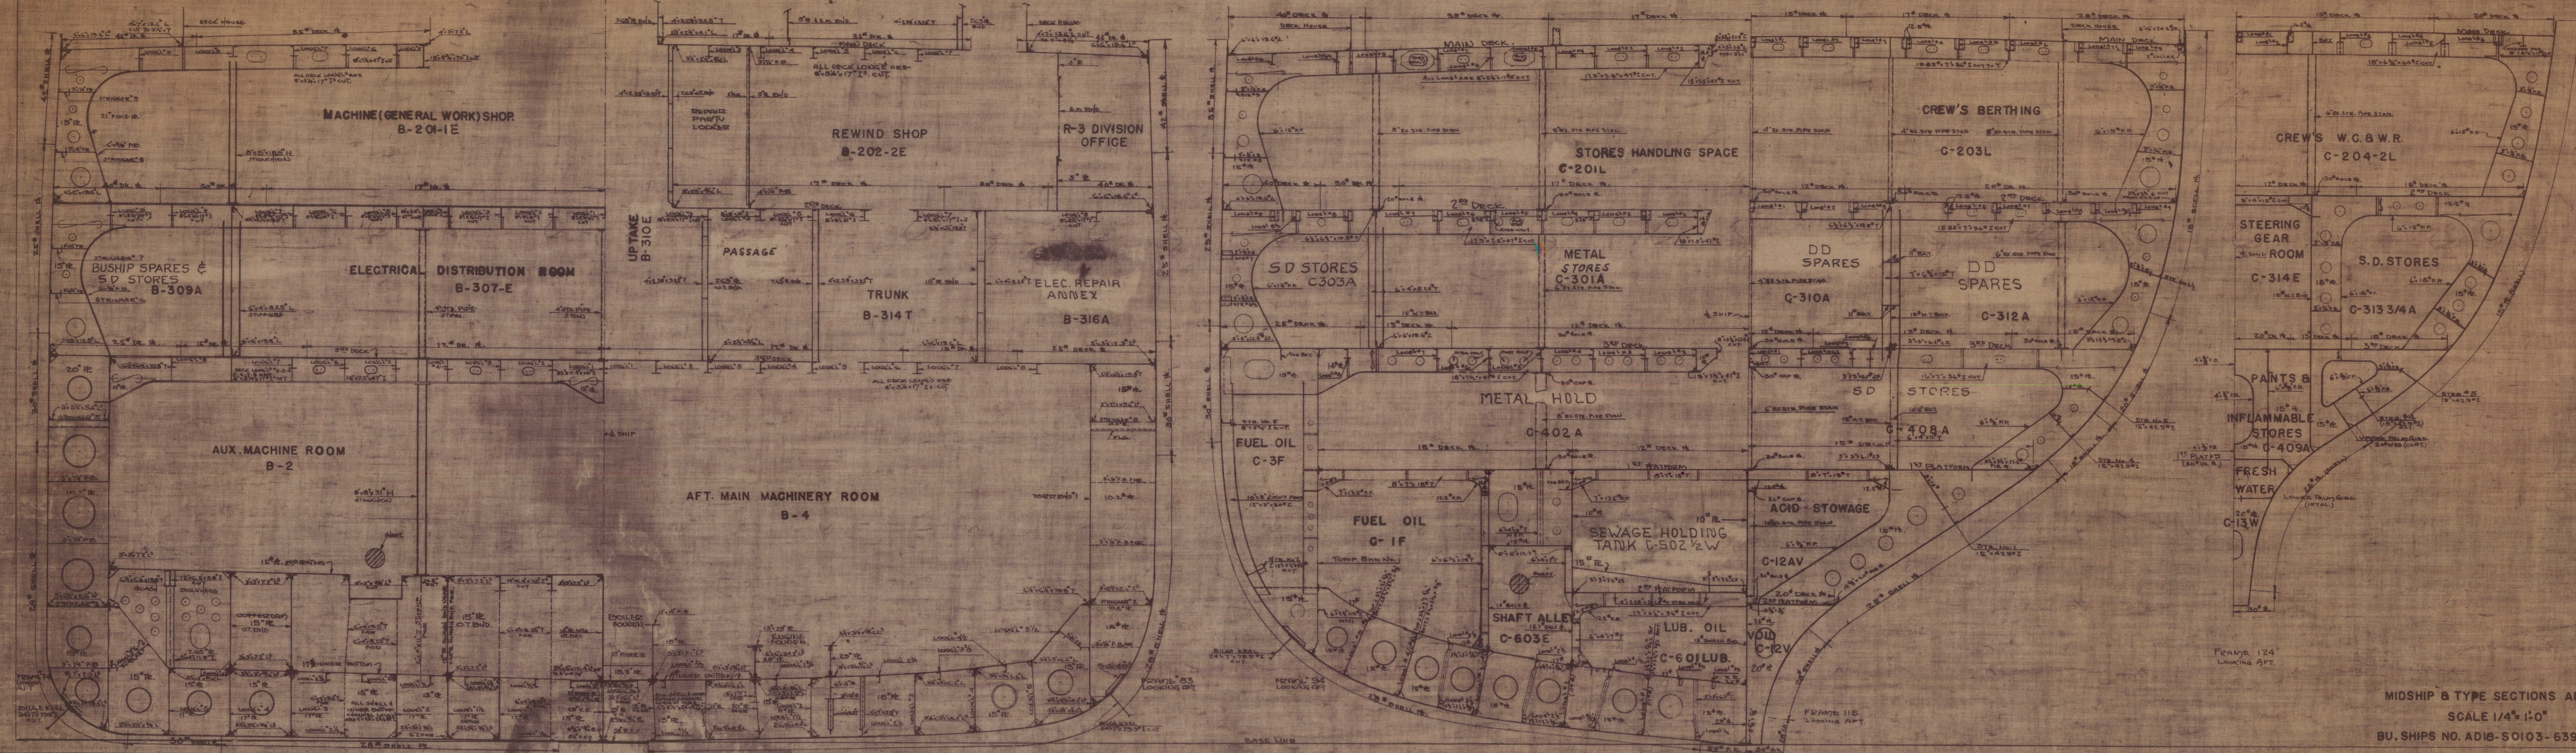

TAMPA SHIPBUILDING CO., INC. TAMPA, FLORIDA DR. NO. 42-200-F	
AD 18 SHIP NO.	42 NAME HULL NO. CONTRACTOR
SCALE 1/4" = 1'-0" DATE AUG 7, 1944	
DRAWN BY [Signature] CHECKED BY [Signature]	
APPROVED BY [Signature] 1ST NAVAL ARCHITECT	
FORWARDED TO BUREAU	APPROVED DATE 12 AUG 1944
LETTER NUMBER	REFERENCE
SUPERVISOR OF SHIPBUILDING U.S. NAVY [Signature]	
SUPERVISOR OF SHIPBUILDING U.S. NAVY [Signature]	
DATE 12 AUG 1944	
AD 18 MID-SHIP & TYPE SECTIONS FOR'D & AFT BOOKLET OF GEN'L. PLANS SHEET 7 (2-PLANS)	
BUREAU OF SHIPS PLAN NUMBER AD-5-50103-63959	